



North

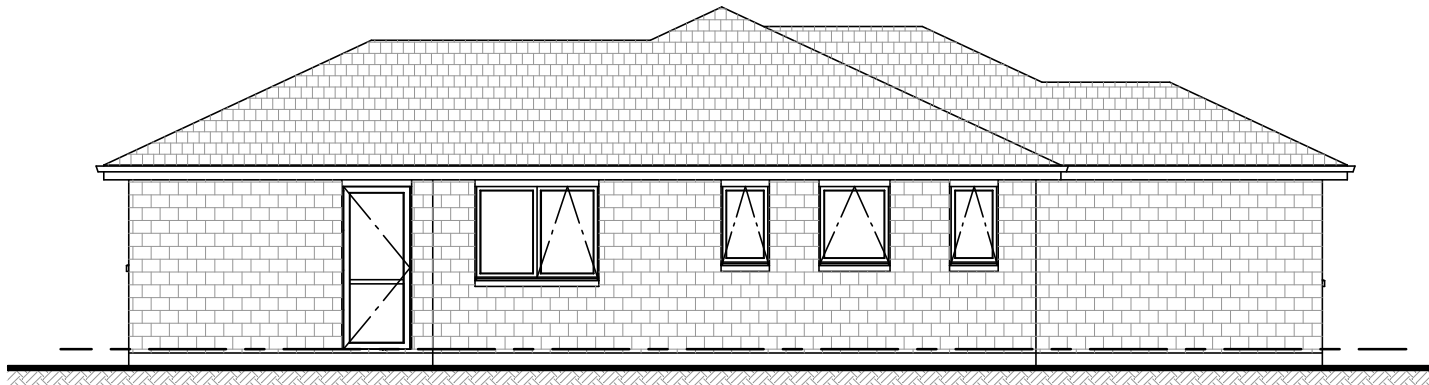

East

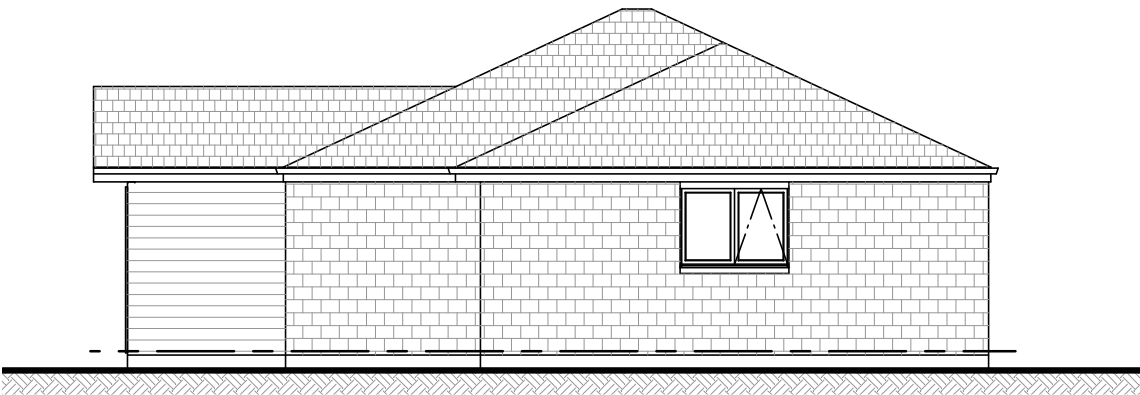

South



West

Floor

Concrete floor (see notes & details) (see notes & details)

Cladding

Selected 70series brick veneer - ensure cavity & weep holes are free from excess mortar
James Hardie Linea weatherboard cladding - 180mm

Roof

25° pitch. NZS Colorsteel Endura - metal tiles

Fascia & Spouting

ZR8 continuous c/steel fascia & spouting with c/steel
ENDURA downpipe system

Joinery

Residential suite aluminum joinery



All plans & building work is subject to council approval. All dimensions & underground service locations to be checked prior to commencement of all works. DO NOT scale off drawings. Cross reference all drawings, confirm site levels, floor heights & restrictions prior to earthworks. If any discrepancies occur, ask the designer or contractor immediately before commencing works or ordering. COPYRIGHT ACD Architecture. All rights reserved. No part of this work covered by copyright may be re-produced or copied in any form by any means without the written permission.

ACDARCHITECTURE


Client Name:
Adrian Currie
Site Address:
Lot 269, The Lakes
Tauranga

ELEVATIONS

Wind:	High	Date:	09.09.14	Drawn:	CT
Earthq:	2	Revision:		Check:	
Exposure:	C	T.A:		Scale:	1:100

Plan :
New Design
Job Number:
ACD-249
Sheet no :
01 of 03

Call (07) 541 3133
info@acdarchitecture.com

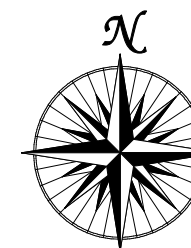

LOT 269
DP 384831
Area = 305m²



All plans & building work is subject to council approval. All dimensions & underground service locations to be checked prior to commencement of all works. DO NOT scale off drawings. Cross reference all drawings, confirm site levels, floor heights & restrictions prior to earthworks. If any discrepancies occur, ask the designer or contractor immediately before commencing works or ordering. COPYRIGHT ACD Architecture. All rights reserved. No part of this work covered by copyright may be re-produced or copied in any form by any means without the written permission.

ACDARCHITECTURE


Client Name:
Adrian Currie
Site Address:
Lot 269, The Lakes
Tauranga

SITE PLAN


Wind:	High	Date:	09.09.14	Drawn:	CT
Earthq:	2	Revision:		Check:	
Exposure:	C	T.A:		Scale:	1:100

Plan :	Job Number:	Sheet no :
New Design	ACD-249	02 of 03

Call (07) 541 3133
info@acdarchitecture.com

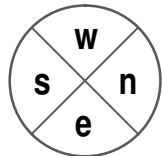

Elevation Guide

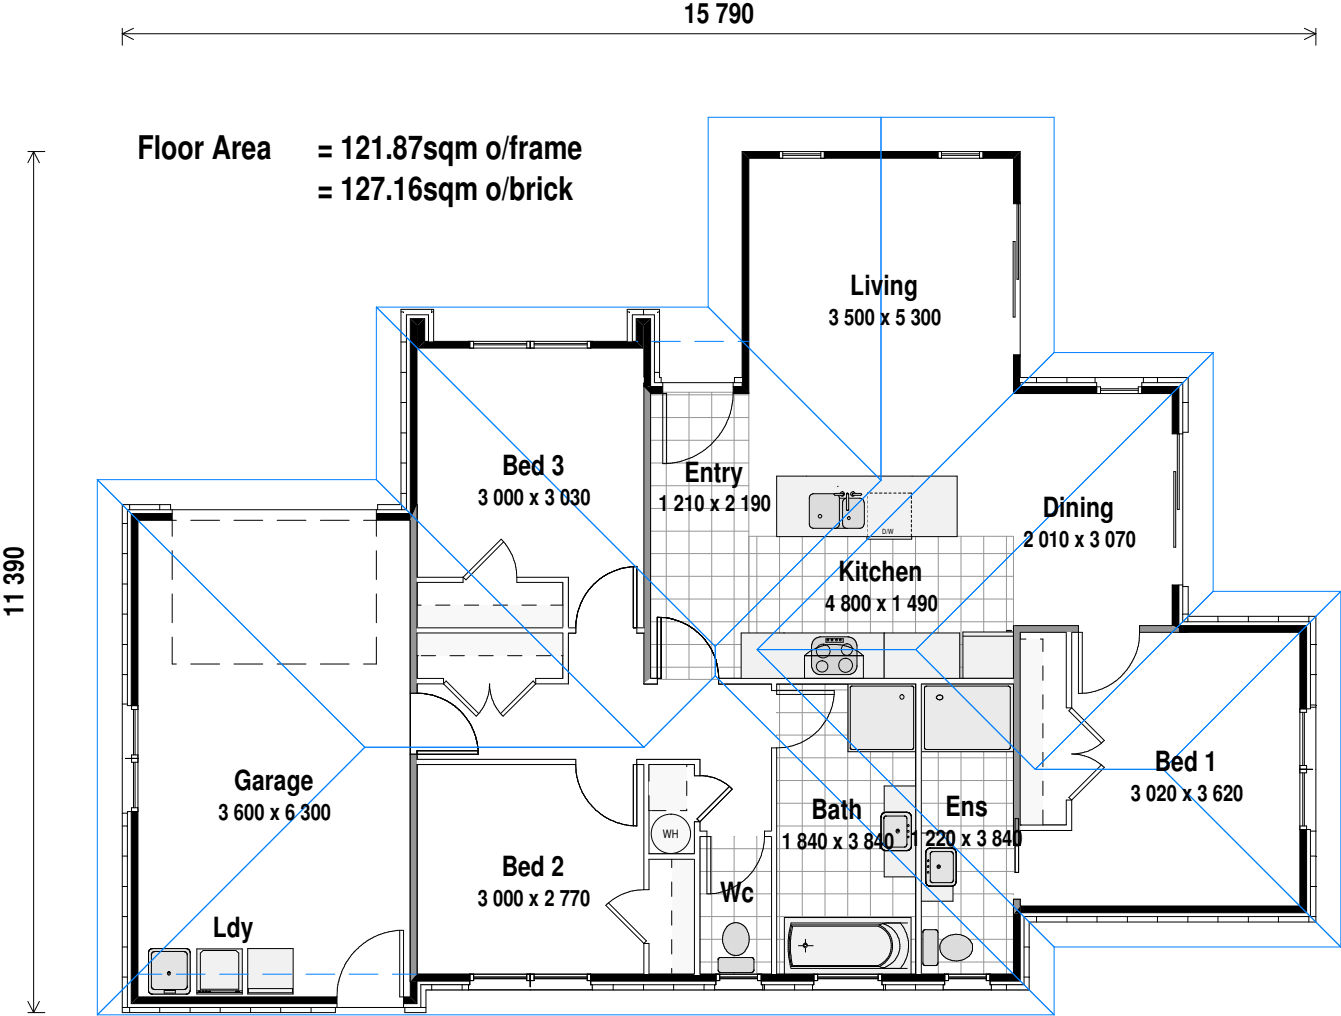

All plans & building work is subject to council approval. All dimensions & underground service locations to be checked prior to commencement of all works. DO NOT scale off drawings. Cross reference all drawings, confirm site levels, floor heights & restrictions prior to earthworks. If any discrepancies occur, ask the designer or contractor immediately before commencing works or ordering. COPYRIGHT ACD Architecture. All rights reserved. No part of this work covered by copyright may be re-produced or copied in any form by any means without the written permission.

ACDARCHITECTURE

Client Name:
Adrian Currie
Site Address:
Lot 269, The Lakes
Tauranga

FLOOR PLAN			
Wind:	High	Date:	09.09.14
Earthq:	2	Revision:	
Exposure:	C	Scale:	1:100

Plan :	Job Number:	Sheet no :
New Design	ACD-249	03 of 03
Call (07) 541 3133 info@acdarchitecture.com		